

Work Order ID 135404

135404

Page 1

Wednesday, August 12, 2015 4:27:08 PM

Item ID: D3564-5 Accept ***N900040100*** Setup Start ***NS1***
 Revision ID: Stop ***NS2***
 Item Name: Wearplate Center
 Start Date: 8/14/15 Start Qty: 6.00 ***6*** Cust Item ID:
 Required Date: 8/14/15 Req'd Qty: 6.00 ***6*** Customer:
 Reference:

Approvals: Process Plan: MLJ Date: AUG 13 2015 Tooling: _____ Date: _____
 QC: _____ Date: _____ SPC (Y/N): _____ Date: _____
 Run Start ***NR1***
 Stop ***NR2***

Sequence ID/ Work Center ID	Operation Description	Set Up/ Run Hours	Tool ID	Tool #	Plan Code	Accept Qty	Reject Qty	Reject Number	Insp. Stamp
--------------------------------	--------------------------	----------------------	---------	--------	--------------	---------------	---------------	------------------	----------------

Draw Nbr	Revision Nbr
D3564	Rev D

100	FLOW WATER JET	0.00							
100									
Waterjet	Memo	0.02							
FLOW CNC Waterjet	1-Cut as per Dwg D3564 Dwg Rev: <u>D</u> Prog Rev: <u>D</u> 2- Deburr if necessary								

110	QC2- Inspect parts off machine FAI/FAIB	0.00							
110									
QC	Memo	0.00							
Quality Control									

120	QC8- Inspect parts - second check	0.00							
120									
QC	Memo	0.00							
Quality Control									

DAS
38
9-89
AUG 19 2015

DQA: _____ Date: _____



WORK ORDER NON-CONFORMANCE / UPDATE

QA Closed: _____ Date: _____

Work Order update only ☐

Work Order: _____ Part No. _____ NCR No. _____		DISPOSITION Rework ☐ Scrap ☐ Use-as-is ☐ Suspected Unapproved ☐		AGAINST DEPARTMENT/PROCESS Skid-tube ☐ Machining ☐ Thermoforming ☐ Large Fab ☐ Cross tube ☐ Small Fab ☐ Finishing ☐ Composite ☐ Water Jet ☐ Prod. Eng. Coord. ☐ Rec/Store/Packaging ☐ Supplier ☐ Engineering ☐ Quality ☐ Other ☐					
Date :		Step #:		QTY Effective :			MRB (QSI042) Approval Completed By Lead hand / Supervisor Approval Verification QC / QA Coordinator Approval		
Description Work Order Deviation				Disposition					

Root Cause				FAULT CATEGORY			
Environment ☐		No Re-verification ☐		Pressure/Forced ☐		Temperature/Cure ☐	
Design ☐		Operator ☐		Bending ☐		Set-up ☐	
Doc/Data ☐		Offset/Setup ☐		Centre Not Concentric ☐		BOM/Route ☐	
Equip/Tooling ☐		Supplier ☐		Cracks ☐		Broken/Damage/Defect ☐	
Handling/Pre ☐		Training ☐		Crimp/Kink/Ripple/Wave ☐		Inspection Incomplete/Unqualified ☐	
Material ☐		Use for Testing ☐		Cuffs ☐		Contamination ☐	
Internal Transport ☐		Poor Information ☐		Crushing ☐		Countersink ☐	
Tribal Knowledge ☐		Rushing ☐		Heat Treat ☐		Cut Too Short ☐	
LOA ☐		Product Improvement ☐		Wave/Twist in Tube ☐		Instructions Incomplete/Unclear ☐	
Substation ☐		Process Improvement ☐		Marks/Chatter ☐		Drill Holes ☐	
Past Expiry Date ☐		Manufacturing Process ☐		OTHER : _____			
Misidentified ☐		Past Due ☐					

Page 2

0155

DQA: _____ Date: _____



WORK ORDER NON-CONFORMANCE / UPDATE

QA Closed: _____ Date: _____

Work Order update only ☐

Work Order: _____ Part No. _____ NCR No. _____		DISPOSITION Rework ☐ Scrap ☐ Use-as-is ☐ Suspected Unapproved ☐		AGAINST DEPARTMENT/PROCESS Skid-tube ☐ Machining ☐ Thermoforming ☐ Large Fab ☐ Cross tube ☐ Small Fab ☐ Finishing ☐ Composite ☐ Water Jet ☐ Prod. Eng. Coord. ☐ Rec/Store/Packaging ☐ Supplier ☐ Engineering ☐ Quality ☐ Other ☐	
Date :		Step #:		QTY Effective :				MRB (QSI042) Approval	
Description Work Order Deviation				Disposition				Completed By	
								Lead hand / Supervisor Approval Verification	
								QC / QA Coordinator Approval	
Root Cause		FAULT CATEGORY	
Environment ☐	No Re-verification ☐	Pressure/Forced ☐	Temperature/Cure ☐	Power Loss/Surge ☐	Positioned Wrong ☐	Design ☐	Operator ☐	Bending ☐	Set-up ☐	Folio/Program ☐	Outside Dimensions ☐	Doc/Data ☐	Offset/Setup ☐	Centre Not Concentric ☐	BOM/Route ☐	Grain ☐	Over/Under tolerance ☐	Equip/Tooling ☐	Supplier ☐	Cracks ☐	Broken/Damage/Defect ☐	Weld ☐	Part Incorrect ☐	Handling/Pre ☐	Training ☐	Crimp/Kink/Ripple/Wave ☐	Inspection Incomplete/Unqualified ☐	Wrong Stock Pulled ☐	Part Lost/Missing ☐	Material ☐	Use for Testing ☐	Cuffs ☐	Contamination ☐	Out of Sequence ☐	Part Moved ☐	Internal Transport ☐	Poor Information ☐	Crushing ☐	Countersink ☐	Off-set ☐	Drawing ☐	Tribal Knowledge ☐	Rushing ☐	Heat Treat ☐	Cut Too Short ☐	Mislabeled ☐	Finish ☐	LOA ☐	Product Improvement ☐	Wave/Twist in Tube ☐	Instructions Incomplete/Unclear ☐	Fit/Function ☐	Misread ☐	Substation ☐	Process Improvement ☐	Marks/Chatter ☐	Drill Holes ☐	Misaligned/off center ☐	Turning Sequence ☐	Past Expiry Date ☐	Manufacturing Process ☐	OTHER :			
Misidentified ☐	Past Due ☐	

Work Order ID 135404

Wednesday, August 12, 2015 4:27:09 PM

135404

Page 3

Item ID: D3564-5

Accept

N900040100

Setup Start

NS1

Revision ID:

Stop

NS2

Item Name: Wearplate Center

Start Date: 8/14/15

Start Qty: 6.00

6

Cust Item ID:

Required Date: 8/14/15

Req'd Qty: 6.00

6

Customer:

Reference:

Approvals:

Process Plan: _____

Date: _____

Tooling: _____

Date: _____

Run

Start

NR1

QC: _____

Date: _____

SPC (Y/N): _____

Date: _____

Stop

NR2Sequence ID/
Work Center IDOperation
DescriptionSet Up/
Run Hours

Tool ID

Tool #

Plan
CodeAccept
QtyReject
QtyReject
NumberInsp.
Stamp

160

QC3- Inspect Part Finish

0.00

160

QC

Memo

0.00

Quality Control

DAS

38

9-89

AUG 25 2015

170

Identify as per dwg & Stock Location: FP.002

0.00

170

Packaging

Memo

0.00

Packaging

LOCATION : FP 002

x6 d 91 12/08/25

180

QC21- Final Inspection - Work Order Release

0.00

180

QC

Memo

0.01

Quality Control

MCS AUG 25 2015

SH 20150825

DQA: _____ Date: _____



WORK ORDER NON-CONFORMANCE / UPDATE

QA Closed: _____ Date: _____

Work Order update only ☐

Work Order: _____ Part No. _____ NCR No. _____	DISPOSITION Rework ☐ Scrap ☐ Use-as-is ☐ Suspected Unapproved ☐	AGAINST DEPARTMENT/PROCESS Skid-tube ☐ Machining ☐ Thermoforming ☐ Large Fab ☐ Cross tube ☐ Small Fab ☐ Finishing ☐ Composite ☐ Water Jet ☐ Prod. Eng. Coord. ☐ Rec/Store/Packaging ☐ Supplier ☐ Engineering ☐ Quality ☐ Other ☐			
Date :	Step #:	QTY Effective :		MRB (QS1042) Approval	
Description Work Order Deviation			Disposition		
			Completed By		
			Lead hand / Supervisor Approval Verification		
			QC / QA Coordinator Approval		
Root Cause		FAULT CATEGORY			
Environment ☐ Design ☐ Doc/Data ☐ Equip/Tooling ☐ Handling/Pre ☐ Material ☐ Internal Transport ☐ Tribal Knowledge ☐ LOA ☐ Substation ☐ Past Expiry Date ☐ Misidentified ☐	No Re-verification ☐ Operator ☐ Offset/Setup ☐ Supplier ☐ Training ☐ Use for Testing ☐ Poor Information ☐ Rushing ☐ Product Improvement ☐ Process Improvement ☐ Manufacturing Process ☐ Past Due ☐	Pressure/Forced ☐ Bending ☐ Centre Not Concentric ☐ Cracks ☐ Crimp/Kink/Ripple/Wave ☐ Cuffs ☐ Crushing ☐ Heat Treat ☐ Wave/Twist in Tube ☐ Marks/Chatter ☐	Temperature/Cure ☐ Set-up ☐ BOM/Route ☐ Broken/Damage/Defect ☐ Inspection Incomplete/Unqualified ☐ Contamination ☐ Countersink ☐ Cut Too Short ☐ Instructions Incomplete/Unclear ☐ Drill Holes ☐	Power Loss/Surge ☐ Folio/Program ☐ Grain ☐ Weld ☐ Wrong Stock Pulled ☐ Out of Sequence ☐ Off-set ☐ Misabeled ☐ Fit/Function ☐ Misaligned/off center ☐	Positioned Wrong ☐ Outside Dimensions ☐ Over/Under tolerance ☐ Part Incorrect ☐ Part Lost/Missing ☐ Part Moved ☐ Drawing ☐ Finish ☐ Misread ☐ Turning Sequence ☐
OTHER : ☐					

Picklist Print

Wednesday, August 12, 2015 4:27:08 PM

Page 1

Work Order ID: 135404

135404

Parent Item: D3564-5

D3564-5

Parent Item Name: Wearplate Center

Start Date: 8/14/15

Required Date: 8/14/15

Start Qty: 6.00

Required Qty: 6.00

Comments: IPP Rev:A New Issue 07-03-08 ec
 IPP Rev:B As per Rev C 07-07-09 JLM
 IPP Rev:C As per Rev D 07-09-09 JLM Verified By:EC
 IPP Rev D added DT# 08.04.21 DD Verified by EC

Component Item ID/ Item Name	Replacement Item ID	Mfg/ Purch	Bin Item	Primary Location	Last Location	Route Seq ID	Unit of Measure	Qty on Hand	Qty per Kit	Total Qty	Qty Issued	Date Issued	Status
M304S16GA		Purchased		No		100	sf	361.3900	1.5	9.473684			

M304S16GA

304/316 Sheet .063

08/15/15

<u>Location</u>	<u>Loc Qty</u>	<u>Loc Code</u>
MAT019	361.39	
m131384	60	
m131503	45.39	
m132797	64	
m132835	192	

7.5

DQA: _____ Date: _____



WORK ORDER NON-CONFORMANCE / UPDATE

QA Closed: _____ Date: _____

Work Order update only ☐

Work Order: _____ Part No. _____ NCR No. _____		DISPOSITION Rework ☐ Scrap ☐ Use-as-is ☐ Suspected Unapproved ☐		AGAINST DEPARTMENT/PROCESS <table style="width:100%; border: none;"> <tr> <td style="width:12.5%;">Skid-tube ☐</td> <td style="width:12.5%;">Cross tube ☐</td> <td style="width:12.5%;">Water Jet ☐</td> <td style="width:12.5%;">Engineering ☐</td> </tr> <tr> <td>Machining ☐</td> <td>Small Fab ☐</td> <td>Prod. Eng. Coord. ☐</td> <td>Quality ☐</td> </tr> <tr> <td>Thermoforming ☐</td> <td>Finishing ☐</td> <td>Rec/Store/Packaging ☐</td> <td>Other ☐</td> </tr> <tr> <td>Large Fab ☐</td> <td>Composite ☐</td> <td>Supplier ☐</td> <td></td> </tr> </table>						Skid-tube ☐	Cross tube ☐	Water Jet ☐	Engineering ☐	Machining ☐	Small Fab ☐	Prod. Eng. Coord. ☐	Quality ☐	Thermoforming ☐	Finishing ☐	Rec/Store/Packaging ☐	Other ☐	Large Fab ☐	Composite ☐	Supplier ☐	
Skid-tube ☐	Cross tube ☐	Water Jet ☐	Engineering ☐																						
Machining ☐	Small Fab ☐	Prod. Eng. Coord. ☐	Quality ☐																						
Thermoforming ☐	Finishing ☐	Rec/Store/Packaging ☐	Other ☐																						
Large Fab ☐	Composite ☐	Supplier ☐																							
Date :		Step #:		QTY Effective :			MRB (QS1042) Approval																		
Description Work Order Deviation				Disposition				Completed By																	
								Lead hand / Supervisor Approval Verification																	
										QC / QA Coordinator Approval															
Root Cause		FAULT CATEGORY																							
Environment ☐	No Re-verification ☐	Pressure/Forced ☐	Temperature/Cure ☐	Power Loss/Surge ☐	Positioned Wrong ☐																				
Design ☐	Operator ☐	Bending ☐	Set-up ☐	Folio/Program ☐	Outside Dimensions ☐																				
Doc/Data ☐	Offset/Setup ☐	Centre Not Concentric ☐	BOM/Route ☐	Grain ☐	Over/Under tolerance ☐																				
Equip/Tooling ☐	Supplier ☐	Cracks ☐	Broken/Damage/Defect ☐	Weld ☐	Part Incorrect ☐																				
Handling/Pre ☐	Training ☐	Crimp/Kink/Ripple/Wave ☐	Inspection Incomplete/Unqualified ☐	Wrong Stock Pulled ☐	Part Lost/Missing ☐																				
Material ☐	Use for Testing ☐	Cuffs ☐	Contamination ☐	Out of Sequence ☐	Part Moved ☐																				
Internal Transport ☐	Poor Information ☐	Crushing ☐	Countersink ☐	Off-set ☐	Drawing ☐																				
Tribal Knowledge ☐	Rushing ☐	Heat Treat ☐	Cut Too Short ☐	Mislabeled ☐	Finish ☐																				
LOA ☐	Product Improvement ☐	Wave/Twist in Tube ☐	Instructions Incomplete/Unclear ☐	Fit/Function ☐	Misread ☐																				
Substation ☐	Process Improvement ☐	Marks/Chatter ☐	Drill Holes ☐	Misaligned/off center ☐	Turning Sequence ☐																				
Past Expiry Date ☐	Manufacturing Process ☐	OTHER : _____																							
Misidentified ☐	Past Due ☐																								

DART AEROSPACE LTD		Work Order:	135404
Description: Wearshoe		Part Number:	D3564-5
Inspection Dwg: D3564 Rev: D		Page 1 of 1	

FIRST ARTICLE INSPECTION CHECKLIST


☒ First Article ☐ Prototype

Drawing Dimension	Tolerance	Actual Dimension	Accept	Reject	Method of Inspection	Comments
43.50	+/-0.030		/		Videv	
6.75	+/-0.030	6.75	/		Tape	
10.00	+/-0.030	10.00	/			
20.00	+/-0.030	20.00	/			
30.00	+/-0.030	30.00	/			
2.50	+/-0.030	2.50	/			
3.227	+/-0.010	3.228	/			
38.500	+/-0.010	38.500	/			
5.500	+/-0.010	5.502	/			
2.50	+/-0.030	2.50	/			
2.432	+/-0.010	2.438	/			
0.300 x 0.300	+/-0.010	.302 x .302	/			
Ø0.188	+0.005/-0.001	Ø.189	/			
R0.375	+/-0.010	.375	/			
0.063	+/-0.010	.057	/			


Measured by:	DA	Audited by:	DAS	Prototype Approval:	N/A
Date:	15/08/18	Date:	38	Date:	N/A
		9-89			

ATIG 19 7015


Rev	Date	Change	Revised by	Approved
A	08.01.16	New Issue	KJ/EC/DD	

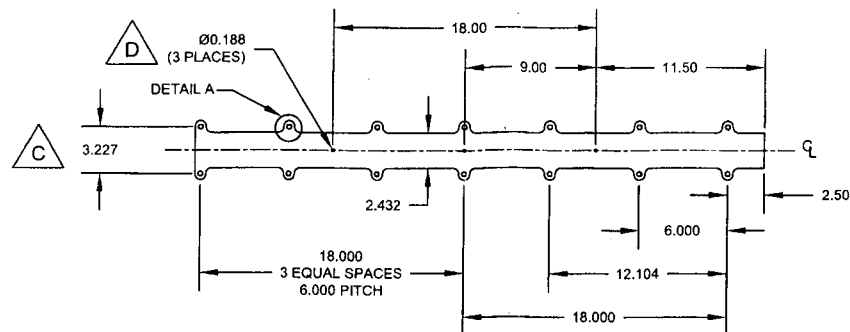

D3564-1F FLAT PATTERN

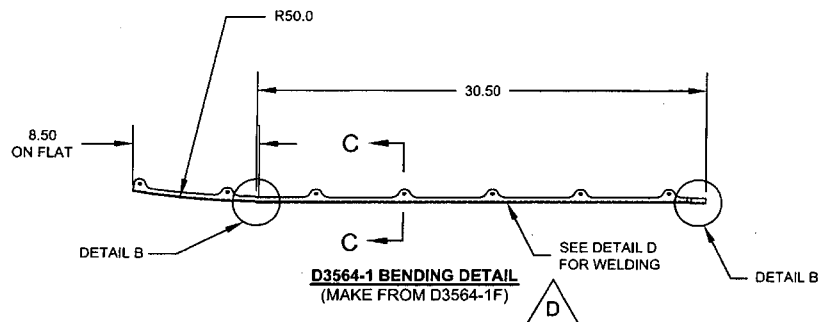

**D3564-1 BENDING DETAIL
(MAKE FROM D3564-1F)**

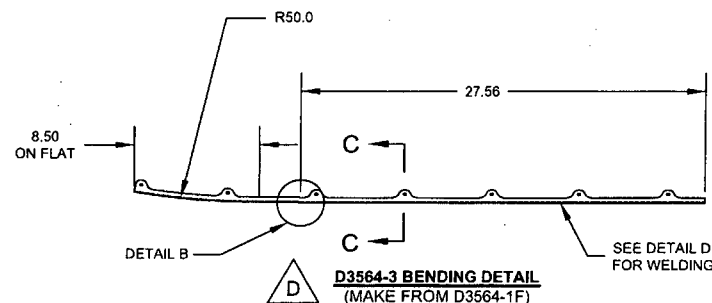

**D3564-3 BENDING DETAIL
(MAKE FROM D3564-1F)**

D3564-1/-3/-5/-7/-9/-11/-13/-15 WEARPLATE NOTES:

- 1) MATERIAL: AISI 304/316 SS SHEET PER AMS 5513 OR AMS 5524, 16 GAUGE (0.063 THICK)
(REF DART MATERIAL SPEC M304S16G*)
- 2) FINISH: POWDER COAT GREY SANDTEX (REF 4.3.5.6) PER DART QSI 005 4.3
- 3) TOLERANCES: PER DART QSI 018 UNLESS OTHERWISE NOTED
- 4) UNITS: INCHES UNLESS OTHERWISE NOTED
- 5) BREAK SHARP EDGES: 0.005 TO 0.015 MAX
- 6) IDENTIFICATION: NONE
- 7) WEIGHT: SEE TABLE IN ZONE A3
- 8) WELD PER DART QSI 004
- 9) SEE PG 3 FOR SECTIONS AND DETAILS
- 10) PARTS ARE SYMMETRIC ABOUT Q

WEIGHTS:

D3564-1	1.85 lbs
D3564-3	1.85 lbs
D3564-5	1.93 lbs
D3564-7	1.26 lbs
D3564-9	1.85 lbs
D3564-11	1.85 lbs
D3564-13	0.38 lbs
D3564-15	0.80 lbs

STOP COPY
RETURN TO
ENGINEERING
UNCONTROLLED COPY
SUBJECT TO REVISION
WITHOUT NOTICE
WORK ORDER
NO. 135404 MCL
150813


RELEASED
07.09.04

UNDER REVIEW
11/10/04
Felix change
OK 9/11/12


D	UPDATE DRAWING TEMPLATE; CHANGE ALL (TYP X PLS) TO (X PLACES); PG1 A8: UPDATE NOTES; PG1 A8, PG3 B5, C5: ADD D3564-15; PG1 B6, B3: D3564-1/-3 WAS ONE FIGURE; PG2 A7, A3: D3564-9/-11 WAS ONE FIGURE; PG2 A7, A3: D3564-9/-11 WAS ON PG1; PG3 B8, C8: D3564-13 WAS ON PG2; PG3 D2: WELDING DETAIL WAS ON PG1 PG3 A5, 7, B2: RELOCATE DETAILS AND SECTION; PG3 A5, 7, B2: INCREASE DETAIL AND SECTION SIZE	CB	07.08.21
C	MOVE TAB OUTBOARD, DETAIL A	PH	07.04.17
B	ADD AMS 5513 AND AMS 5524	PH	07.03.20
A	NEW ISSUE	PH	06.12.18
REV.	DESCRIPTION	BY	DATE
DESIGN	PH		
DRAWN	CB		
CHECKED	PH		
MFG. APPR.	PH		
APPROVED	PH		
DE APPR.	PH		
DATE	07.08.21		

DART AEROSPACE LTD HAWKESBURY, ONTARIO, CANADA	
DRAWING NO. D3564	REV. D SHEET 1 OF 3
TITLE WEARSHOE	SCALE 1:8

COPYRIGHT © 2006 BY DART AEROSPACE LTD
THIS DOCUMENT IS PRIVATE AND CONFIDENTIAL AND IS SUPPLIED ON THE EXPRESS CONDITION THAT IT IS
NOT TO BE USED FOR ANY PURPOSE OR COPIED OR COMMUNICATED TO ANY OTHER PERSON WITHOUT
WRITTEN PERMISSION FROM DART AEROSPACE LTD.

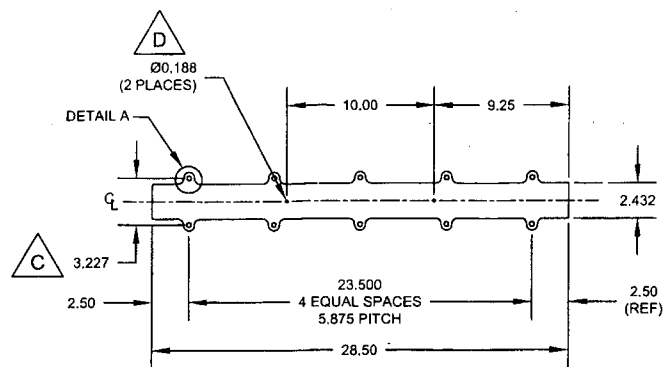


D3564-7F FLAT PATTERN

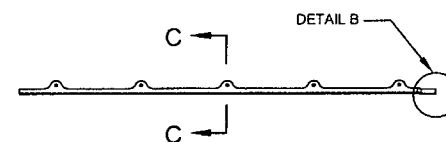

D3564-7 BENDING DETAIL
(MAKE D3564-7 FROM D3564-7F)

~~UNDER REVIEW~~
~~11.10.84~~
OK CP 11.11.88

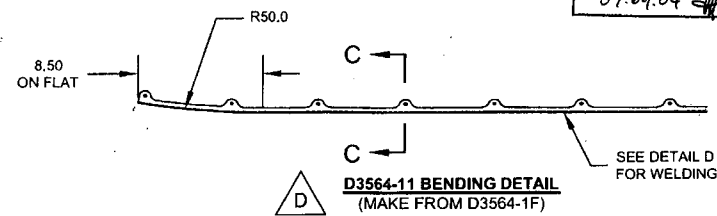


D3564-11 BENDING DETAIL
(MAKE FROM D3564-1F)


RELEASED
07.09.04

DESIGN	PH	DART AEROSPACE LTD HAWKESBURY, ONTARIO, CANADA DRAWING NO. REV. D D3564 SHEET 2 OF 3 TITLE SCALE WEARSHOE 1:8 COPYRIGHT © 2006 BY DART AEROSPACE LTD THIS DOCUMENT IS THE PROPERTY OF DART AEROSPACE LTD AND THE EXPRESS OR IMPLIED WARRANTY THAT IT IS NOT TO BE USED FOR ANY PURPOSE OR COMMERCE OR COMMUNICATIONS TO ANY OTHER PERSON OR ENTITY WITHOUT THE WRITTEN PERMISSION OF DART AEROSPACE LTD.
DRAWN	CB	
CHECKED		
MFG. APPR.	PH	
APPROVED	PH	
DE APPR.	PH	
DATE	07.08.21	


8 7 6 5 4 3 2 1

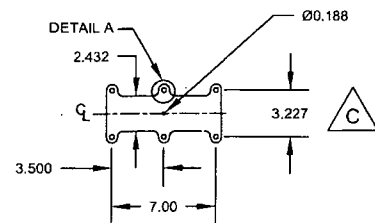




D3564-13F FLAT PATTERN

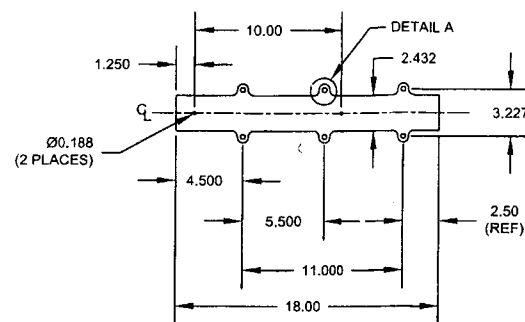


D3564-15F FLAT PATTERN

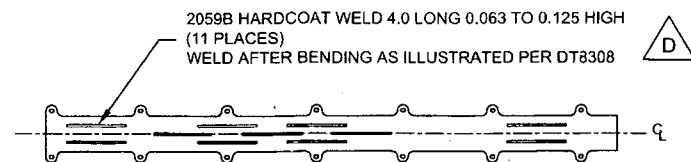


DETAIL D
(D3564-1/-3/-9/-11 WELDING DETAIL)

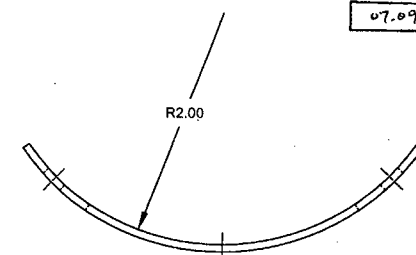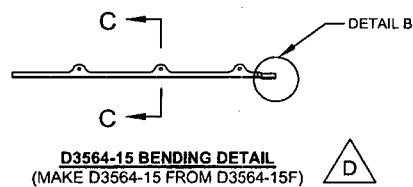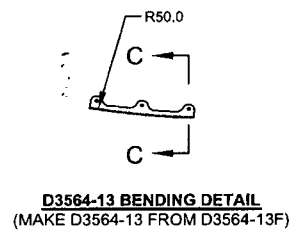

SECTION C-C
SCALE 1:1

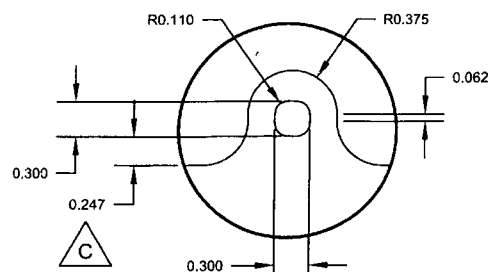

DETAIL A
SCALE 1:1

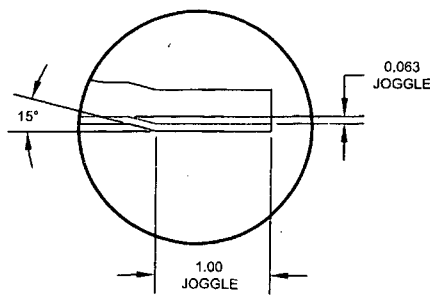

DETAIL B
SCALE 1:1

RELEASED
07.09.04

UNDER REVIEW
OK 07.11.28

DESIGN	PH	DART AEROSPACE LTD	
DRAWN	CB	HAWKESBURY, ONTARIO, CANADA	
CHECKED	PH	DRAWING NO.	REV. D
MFG. APPR.	PH	D3564	SHEET 3 OF 3
APPROVED	PH	TITLE	SCALE
DE APPR.	PH	WEARSHOE	1:8
DATE	07.08.21	COPYRIGHT © 2006 BY DART AEROSPACE LTD THIS DOCUMENT IS PRIVATE AND CONFIDENTIAL AND IS SUPPLIED ON THE EXPRESS UNDERSTANDING THAT IT IS NOT TO BE USED FOR ANY PURPOSE OR COPIED OR COMMUNICATED TO ANY OTHER PERSON WITHOUT WRITTEN PERMISSION FROM DART AEROSPACE LTD.	